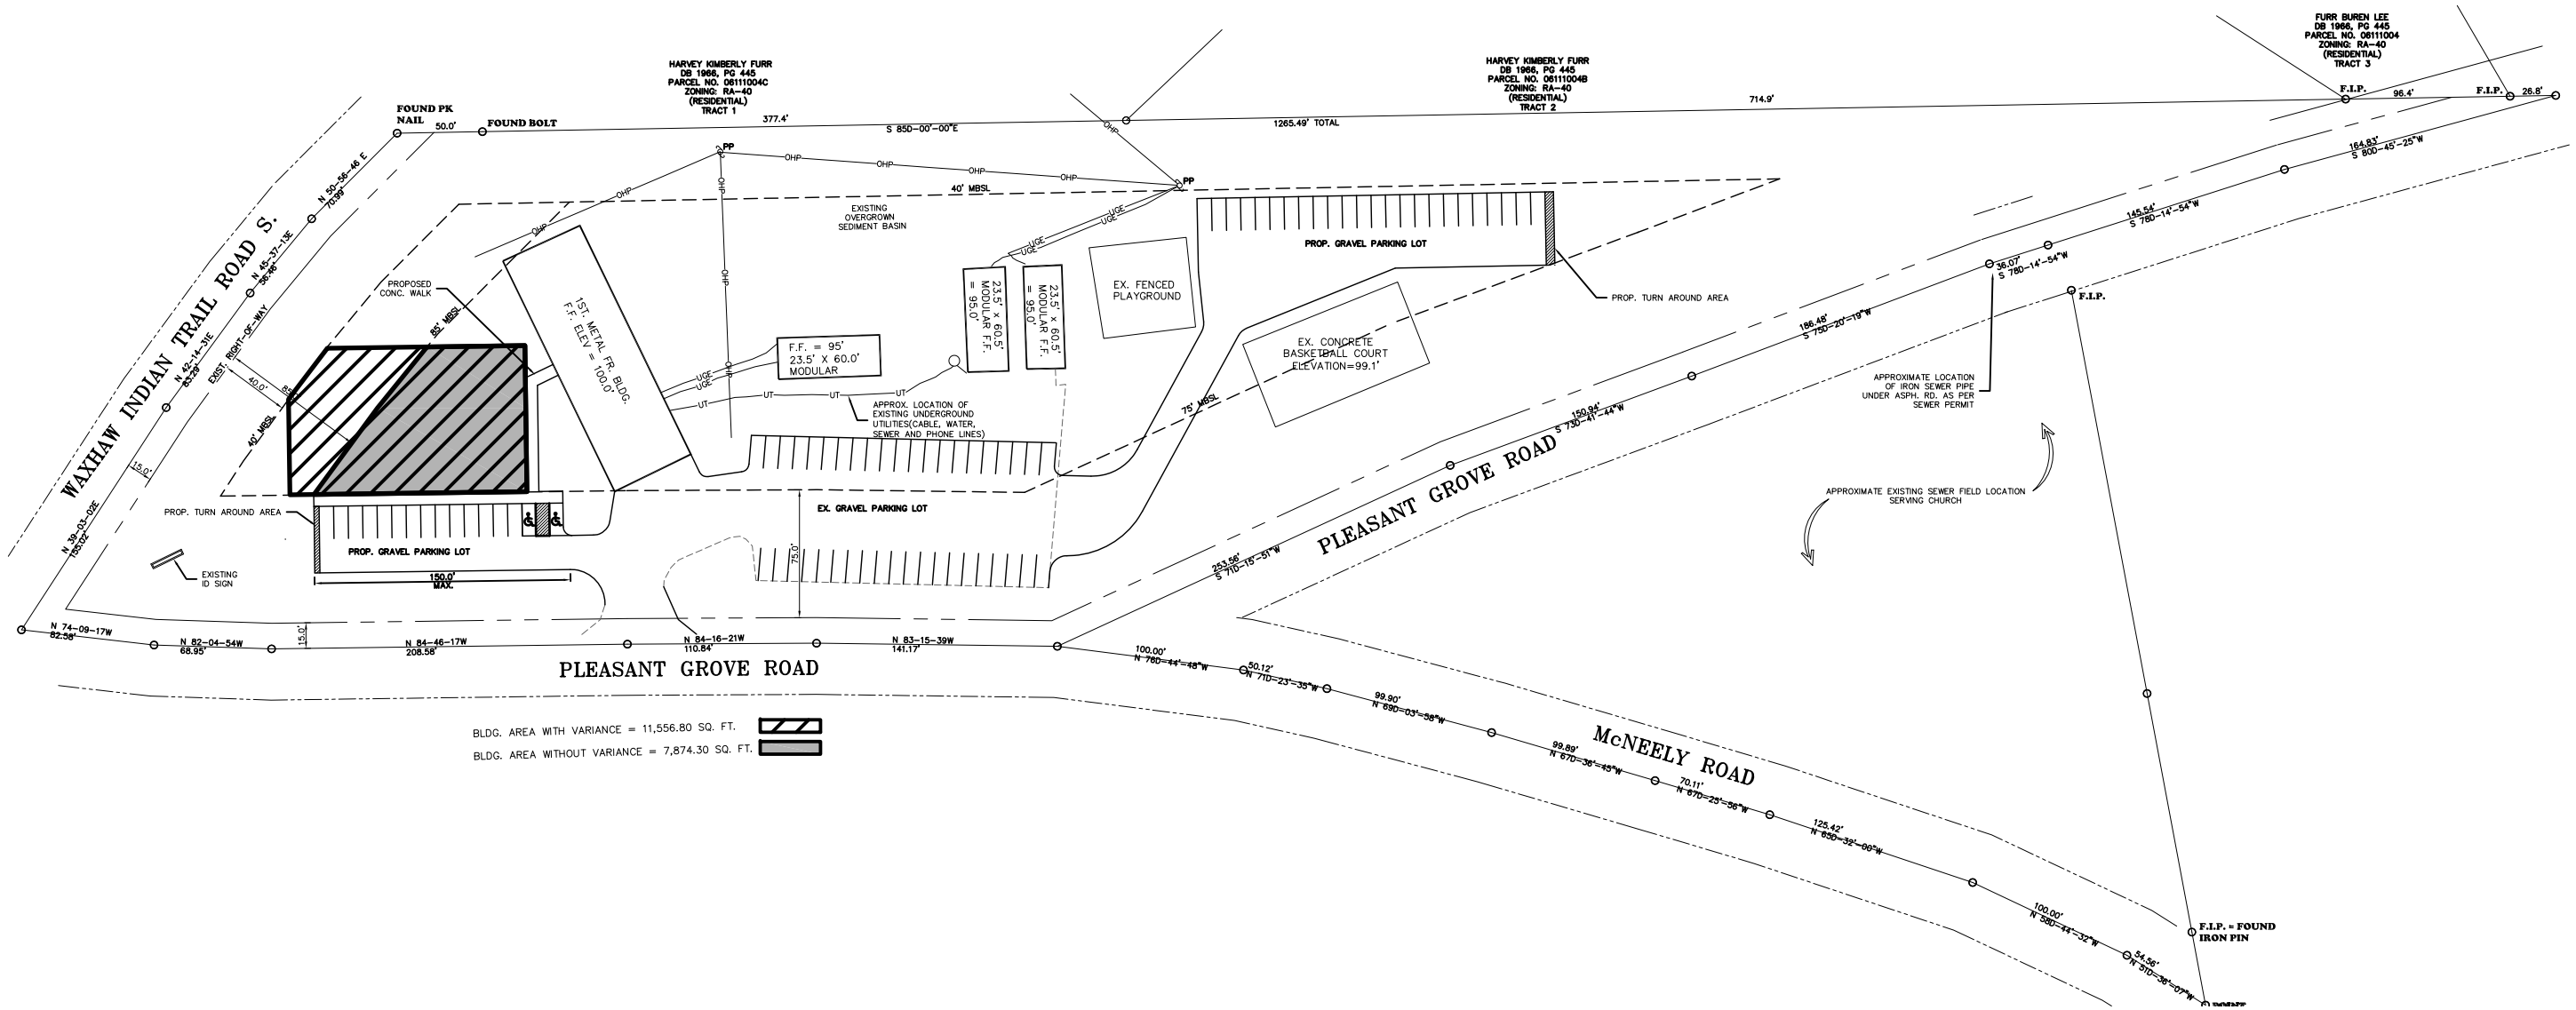
FOUND PK NAIL
FOUND BOLT
50.0'
HARVEY KIMBERLY FURR
DB 1966, PG 445
PARCEL NO. 06111004C
ZONING: RA-40
(RESIDENTIAL)
TRACT 1
377.4'
S 85°-00'-00"E
1265.49' TOTAL
HARVEY KIMBERLY FURR
DB 1966, PG 445
PARCEL NO. 06111004B
ZONING: RA-40
(RESIDENTIAL)
TRACT 2
714.9'
FURR BUREN LEE
DB 1966, PG 445
PARCEL NO. 06111004
ZONING: RA-40
(RESIDENTIAL)
TRACT 3
F.I.P.
96.4'
F.I.P.
26.8'
N 50°-56'-46 E
70.98'
WAXHAW INDIAN TRAIL ROAD S.
N 45°-14-36E
45.29'
N 45°-37'-10E
36.96'
EXIST. RIGHT-OF-WAY
40.0'
80' MBSL
40' MBSL
15.0'
N 39°-03'-09E
155.62'
PROPOSED CONC. WALK
1ST. METAL FR BLDG.
F.F. ELEV = 100.0'
EXISTING OVERGROWN SEDIMENT BASIN
PP
OHP
UGE
F.F. = 95'
23.5' X 60.0'
MODULAR
23.5' x 60.5'
MODULAR F.F.
= 95.0'
EX. FENCED PLAYGROUND
PROP. GRAVEL PARKING LOT
PROP. TURN AROUND AREA
EX. CONCRETE BASKETBALL COURT
ELEVATION=99.1'
UT
APPROX. LOCATION OF EXISTING UNDERGROUND UTILITIES(CABLE, WATER, SEWER AND PHONE LINES)
75' MBSL
EX. GRAVEL PARKING LOT
PROP. TURN AROUND AREA
PROP. GRAVEL PARKING LOT
EXISTING ID SIGN
150.0' MAX.
75.0'
PLEASANT GROVE ROAD
186.48'
S 75°-20'-19"W
145.54'
S 76°-14'-54"W
36.0'
S 76°-14'-54"W
164.83'
S 80°-45'-25"W
F.I.P.
APPROXIMATE LOCATION OF IRON SEWER PIPE UNDER ASPH. RD. AS PER SEWER PERMIT
APPROXIMATE EXISTING SEWER FIELD LOCATION SERVING CHURCH
150.34'
S 73°-41'-44"W
253.56'
S 71°-15'-51"W
N 74°-09'-17W
82.58'
N 82°-04'-54W
68.95'
15.0'
N 84°-46'-17W
208.58'
N 84°-16'-21W
110.84'
N 83°-15'-39W
141.17'
100.00'
N 76°-44'-48"W
50.12'
N 71°-23'-35"W
99.90'
N 69°-03'-38"W
99.89'
N 67°-36'-45"W
70.11'
N 67°-23'-36"W
125.42'
N 65°-32'-06"W
100.00'
N 58°-44'-32"W
54.56'
N 31°-38'-07"W
McNEELY ROAD
F.I.P. = FOUND IRON PIN
BLDG. AREA WITH VARIANCE = 11,556.80 SQ. FT.
BLDG. AREA WITHOUT VARIANCE = 7,874.30 SQ. FT.